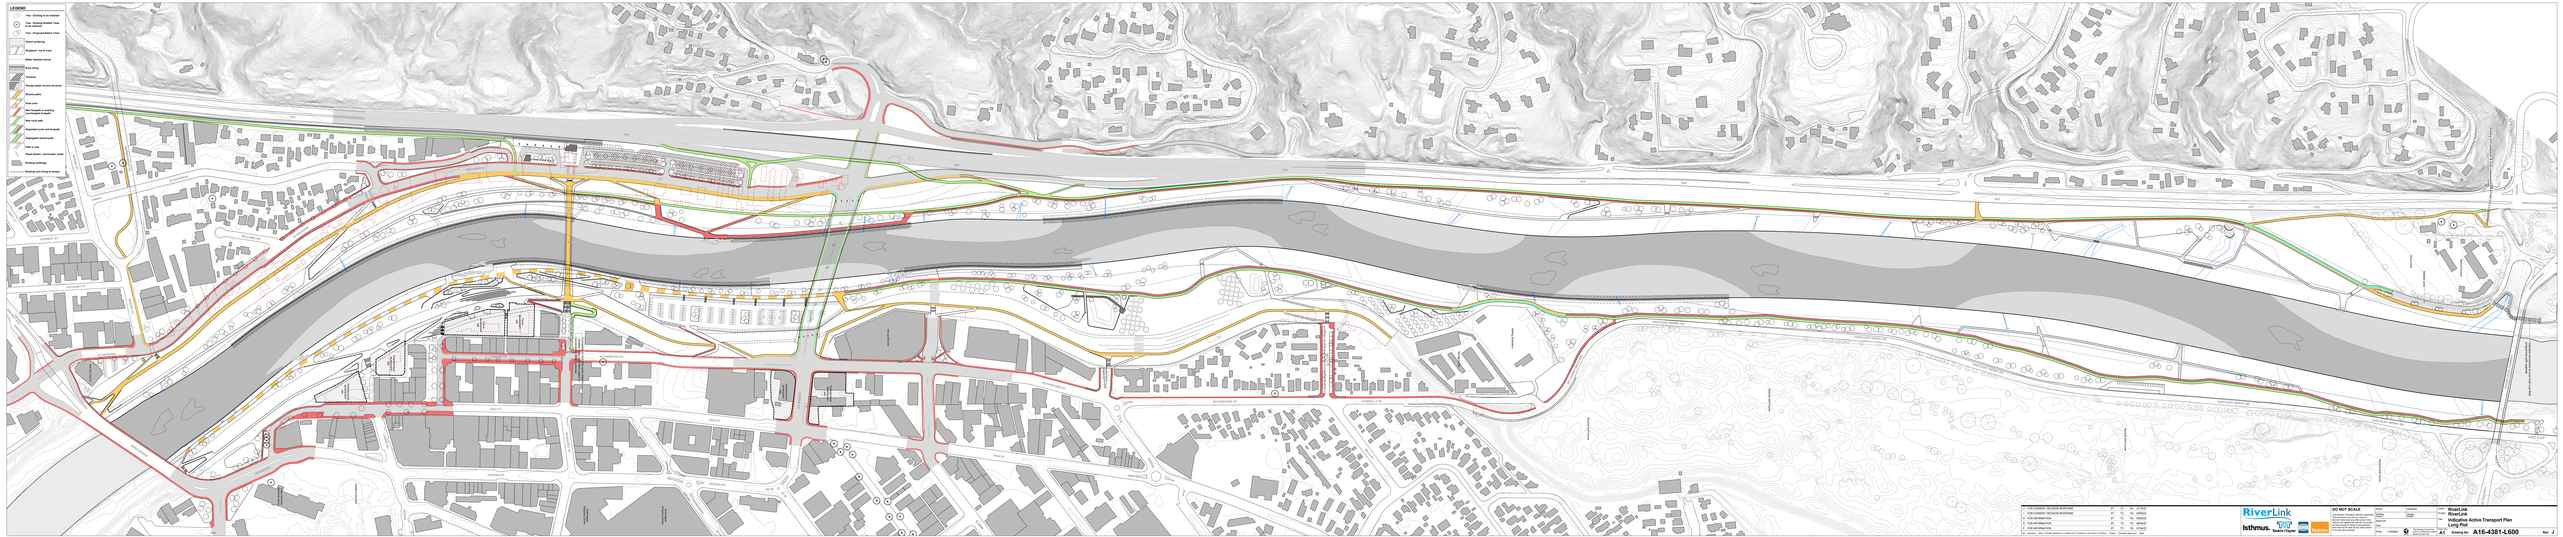
LEGEND
Tree - Existing to be retained
Tree - Existing Notable Trees to be retained
Tree - Proposed Native Trees
Ground surfacing
Bioplatform - raw & cream
Water transport barrels
Bank lining
Turf/soil
Proposed water access terraces
Shared paths
Bike lane
New footpath or widening existing footpath
New cycle path
Proposed cycle and footpath
Pedestrian crossing
Path or trail
Flood screen - permanent outlet
Existing buildings
Existing Contours
Proposed Contours
DOCK STREET
DOCK STREET
DOCK STREET